

**Work Order ID 146412**

Wednesday, May 18, 2016 9:08:44 AM

**\*146412\***

Page 1

Item ID: D3914-7

Accept

**\*N900040100\***

Setup Start

**\*NS1\***

Revision ID:

Stop

**\*NS2\***

Item Name: Rib

Start Date: 6/20/2016 Start Qty: 4.00

**\*4\***  
**\*4\***

8x CC

Cust Item ID:

Required Date: 6/21/2016 Req'd Qty: 4.00

Customer:

Reference:

Run Start

**\*NR1\***

Approvals:

Process Plan: MCS

Date:

**MAY 18 2016**

Tooling:

Date:

QC:

Date:

SPC (Y/N):

Date:

Stop

**\*NR2\***

| Sequence ID/<br>Work Center ID | Operation<br>Description | Set Up/<br>Run Hours | Tool ID | Tool # | Plan<br>Code | Accept<br>Qty | Reject<br>Qty | Reject<br>Number | Insp.<br>Stamp |
|--------------------------------|--------------------------|----------------------|---------|--------|--------------|---------------|---------------|------------------|----------------|
|--------------------------------|--------------------------|----------------------|---------|--------|--------------|---------------|---------------|------------------|----------------|

| Draw Nbr | Revision Nbr |
|----------|--------------|
| D3914    | C            |

100

0.00

**\*100\***

Large Fab

Memo

0.60

Large Fab

1- Cut tube as per dwg D3914  
2- debur and remove identification markings8x CC 16-06-02  
8x CC 16-6-2

110

QC6- Inspect dimensions to drawing

0.00

**\*110\***

QC

Memo

0.00

Quality Control

(8) 16-06-07

DAS  
9  
9-89

120

Identify as per dwg & Stock Location: W14  
004

0.00

**\*120\***

Packaging

Memo

0.04

Packaging

LOCATION: WA004

8x CC 16-6-7

DQA: \_\_\_\_\_ Date: \_\_\_\_\_



## WORK ORDER NON-CONFORMANCE / UPDATE

QA Closed: \_\_\_\_\_ Date: \_\_\_\_\_

Work Order update only ☐

|   |  |   |  |   |  |   |                       |   |  |   |  |
|---|--|---|--|---|--|---|-----------------------|---|--|---|--|
| Work Order: _____<br><br>Part No. _____<br><br>NCR No. _____   |  | <b>DISPOSITION</b><br><br>Rework <input type="checkbox"/><br>Scrap <input type="checkbox"/><br>Use-as-is <input type="checkbox"/><br>Suspected Unapproved <input type="checkbox"/>   |  | <b>AGAINST DEPARTMENT/PROCESS</b><br><br><div style="display: flex; justify-content: space-between;"> <div>             Skid-tube <input type="checkbox"/><br/>             Machining <input type="checkbox"/><br/>             Thermoforming <input type="checkbox"/><br/>             Large Fab <input type="checkbox"/> </div> <div>             Cross tube <input type="checkbox"/><br/>             Small Fab <input type="checkbox"/><br/>             Finishing <input type="checkbox"/><br/>             Composite <input type="checkbox"/> </div> <div>             Water Jet <input type="checkbox"/><br/>             Prod. Eng. Coord. <input type="checkbox"/><br/>             Rec/Store/Packaging <input type="checkbox"/><br/>             Supplier <input type="checkbox"/> </div> <div>             Engineering <input type="checkbox"/><br/>             Quality <input type="checkbox"/><br/>             Other <input type="checkbox"/> </div> </div> |  |   |                       |   |  |   |  |
| Date :   |  | Step #:   |  | QTY Effective :   |  |   | MRB (QS1042) Approval |   |  |   |  |
| Description Work Order Deviation   |  |   |  | Disposition   |  |   |                       | Completed By   |  |   |  |
|   |  |   |  |   |  |   |                       |   |  |   |  |
|   |  |   |  |   |  |   |                       |   |  |   |  |
|   |  |   |  |   |  |   |                       |   |  |   |  |
| Root Cause   |  |   |  | FAULT CATEGORY   |  |   |                       |   |  |   |  |
| Environment <input type="checkbox"/><br>Design <input type="checkbox"/><br>Doc/Data <input type="checkbox"/><br>Equip/Tooling <input type="checkbox"/><br>Handling/Pre <input type="checkbox"/><br>Material <input type="checkbox"/><br>Internal Transport <input type="checkbox"/><br>Tribal Knowledge <input type="checkbox"/><br>LOA <input type="checkbox"/><br>Substation <input type="checkbox"/><br>Past Expiry Date <input type="checkbox"/><br>Misidentified <input type="checkbox"/> |  | No Re-verification <input type="checkbox"/><br>Operator <input type="checkbox"/><br>Offset/Setup <input type="checkbox"/><br>Supplier <input type="checkbox"/><br>Training <input type="checkbox"/><br>Use for Testing <input type="checkbox"/><br>Poor Information <input type="checkbox"/><br>Rushing <input type="checkbox"/><br>Product Improvement <input type="checkbox"/><br>Process Improvement <input type="checkbox"/><br>Manufacturing Process <input type="checkbox"/><br>Past Due <input type="checkbox"/> |  | Pressure/Forced <input type="checkbox"/><br>Bending <input type="checkbox"/><br>Centre Not Concentric <input type="checkbox"/><br>Cracks <input type="checkbox"/><br>Crimp/Kink/Ripple/Wave <input type="checkbox"/><br>Cuffs <input type="checkbox"/><br>Crushing <input type="checkbox"/><br>Heat Treat <input type="checkbox"/><br>Wave/Twist in Tube <input type="checkbox"/><br>Marks/Chatter <input type="checkbox"/>   |  | Temperature/Cure <input type="checkbox"/><br>Set-up <input type="checkbox"/><br>BOM/Route <input type="checkbox"/><br>Broken/Damage/Defect <input type="checkbox"/><br>Inspection Incomplete/Unqualified <input type="checkbox"/><br>Contamination <input type="checkbox"/><br>Countersink <input type="checkbox"/><br>Cut Too Short <input type="checkbox"/><br>Instructions Incomplete/Unclear <input type="checkbox"/><br>Drill Holes <input type="checkbox"/> |                       | Power Loss/Surge <input type="checkbox"/><br>Folio/Program <input type="checkbox"/><br>Grain <input type="checkbox"/><br>Weld <input type="checkbox"/><br>Wrong Stock Pulled <input type="checkbox"/><br>Out of Sequence <input type="checkbox"/><br>Off-set <input type="checkbox"/><br>Misabeled <input type="checkbox"/><br>Fit/Function <input type="checkbox"/><br>Misaligned/off center <input type="checkbox"/> |  | Positioned Wrong <input type="checkbox"/><br>Outside Dimensions <input type="checkbox"/><br>Over/Under tolerance <input type="checkbox"/><br>Part Incorrect <input type="checkbox"/><br>Part Lost/Missing <input type="checkbox"/><br>Part Moved <input type="checkbox"/><br>Drawing <input type="checkbox"/><br>Finish <input type="checkbox"/><br>Misread <input type="checkbox"/><br>Turning Sequence <input type="checkbox"/> |  |
| OTHER : <input type="checkbox"/>   |  |   |  |   |  |   |                       |   |  |   |  |

**Work Order ID 146412**

Wednesday, May 18, 2016 9:08:44 AM

**\*146412\***

Page 2

Item ID: D3914-7

Accept

**\*N900040100\***Setup Start **\*NS1\***

Revision ID:

Item Name: Rib

Stop **\*NS2\***

Start Date: 6/20/2016 Start Qty: 4.00

**\*4\***

Cust Item ID:

Required Date: 6/21/2016 Req'd Qty: 4.00

**\*4\***

Customer:

Reference:

Approvals: Process Plan: \_\_\_\_\_ Date: \_\_\_\_\_ Tooling: \_\_\_\_\_ Date: \_\_\_\_\_

Run Start **\*NR1\***

QC: \_\_\_\_\_ Date: \_\_\_\_\_ SPC (Y/N): \_\_\_\_\_ Date: \_\_\_\_\_

Stop **\*NR2\***Sequence ID/  
Work Center IDOperation  
DescriptionSet Up/  
Run Hours

Tool ID

Tool #

Plan  
CodeAccept  
QtyReject  
QtyReject  
NumberInsp.  
Stamp

130

QC21- Final Inspection - Work Order Release

0.00

**\*130\***

QC

Memo

0.40

Quality Control

MCS

JUN 07 2016

MCS

JUN 07 2016

DQA: \_\_\_\_\_ Date: \_\_\_\_\_



## WORK ORDER NON-CONFORMANCE / UPDATE

QA Closed: \_\_\_\_\_ Date: \_\_\_\_\_

Work Order update only ☐

|                                                              |  |   |  |   |  |  |   |  |  |
|--------------------------------------------------------------|--|---|--|---|--|--|---|--|--|
| Work Order: _____<br><br>Part No. _____<br><br>NCR No. _____ |  | <b>DISPOSITION</b><br><br>Rework <input type="checkbox"/><br>Scrap <input type="checkbox"/><br>Use-as-is <input type="checkbox"/><br>Suspected Unapproved <input type="checkbox"/> |  | <b>AGAINST DEPARTMENT/PROCESS</b><br><br><div style="display: flex; justify-content: space-between;"> <div>             Skid-tube <input type="checkbox"/><br/>             Machining <input type="checkbox"/><br/>             Thermoforming <input type="checkbox"/><br/>             Large Fab <input type="checkbox"/> </div> <div>             Cross tube <input type="checkbox"/><br/>             Small Fab <input type="checkbox"/><br/>             Finishing <input type="checkbox"/><br/>             Composite <input type="checkbox"/> </div> <div>             Water Jet <input type="checkbox"/><br/>             Prod. Eng. Coord. <input type="checkbox"/><br/>             Rec/Store/Packaging <input type="checkbox"/><br/>             Supplier <input type="checkbox"/> </div> <div>             Engineering <input type="checkbox"/><br/>             Quality <input type="checkbox"/><br/>             Other <input type="checkbox"/> </div> </div> |  |  |   |  |  |
| Date :                                                       |  | Step #:   |  | QTY Effective :   |  |  | <b>MRB (QS1042) Approval</b><br><br><div style="border: 1px solid black; height: 150px; margin-top: 10px;"></div> |  |  |
| Description Work Order Deviation                             |  |   |  | Disposition   |  |  |   |  |  |
|                                                              |  |   |  |   |  |  |   |  |  |
|                                                              |  |   |  |   |  |  |   |  |  |
|                                                              |  |   |  |   |  |  | Completed By   |  |  |
|                                                              |  |   |  |   |  |  | Lead hand / Supervisor<br>Approval Verification                                                                   |  |  |
|                                                              |  |   |  |   |  |  | QC / QA Coordinator<br>Approval                                                                                   |  |  |

| Root Cause                                  |                                                |                                                 |                                                            | FAULT CATEGORY                                 |                                               |  |  |
|---------------------------------------------|------------------------------------------------|-------------------------------------------------|------------------------------------------------------------|------------------------------------------------|-----------------------------------------------|--|--|
| Environment <input type="checkbox"/>        | No Re-verification <input type="checkbox"/>    | Pressure/Forced <input type="checkbox"/>        | Temperature/Cure <input type="checkbox"/>                  | Power Loss/Surge <input type="checkbox"/>      | Positioned Wrong <input type="checkbox"/>     |  |  |
| Design <input type="checkbox"/>             | Operator <input type="checkbox"/>              | Bending <input type="checkbox"/>                | Set-up <input type="checkbox"/>                            | Folio/Program <input type="checkbox"/>         | Outside Dimensions <input type="checkbox"/>   |  |  |
| Doc/Data <input type="checkbox"/>           | Offset/Setup <input type="checkbox"/>          | Centre Not Concentric <input type="checkbox"/>  | BOM/Route <input type="checkbox"/>                         | Grain <input type="checkbox"/>                 | Over/Under tolerance <input type="checkbox"/> |  |  |
| Equip/Tooling <input type="checkbox"/>      | Supplier <input type="checkbox"/>              | Cracks <input type="checkbox"/>                 | Broken/Damage/Defect <input type="checkbox"/>              | Weld <input type="checkbox"/>                  | Part Incorrect <input type="checkbox"/>       |  |  |
| Handling/Pre <input type="checkbox"/>       | Training <input type="checkbox"/>              | Crimp/Kink/Ripple/Wave <input type="checkbox"/> | Inspection Incomplete/Unqualified <input type="checkbox"/> | Wrong Stock Pulled <input type="checkbox"/>    | Part Lost/Missing <input type="checkbox"/>    |  |  |
| Material <input type="checkbox"/>           | Use for Testing <input type="checkbox"/>       | Cuffs <input type="checkbox"/>                  | Contamination <input type="checkbox"/>                     | Out of Sequence <input type="checkbox"/>       | Part Moved <input type="checkbox"/>           |  |  |
| Internal Transport <input type="checkbox"/> | Poor Information <input type="checkbox"/>      | Crushing <input type="checkbox"/>               | Countersink <input type="checkbox"/>                       | Off-set <input type="checkbox"/>               | Drawing <input type="checkbox"/>              |  |  |
| Tribal Knowledge <input type="checkbox"/>   | Rushing <input type="checkbox"/>               | Heat Treat <input type="checkbox"/>             | Cut Too Short <input type="checkbox"/>                     | Mislabeled <input type="checkbox"/>            | Finish <input type="checkbox"/>               |  |  |
| LOA <input type="checkbox"/>                | Product Improvement <input type="checkbox"/>   | Wave/Twist in Tube <input type="checkbox"/>     | Instructions Incomplete/Unclear <input type="checkbox"/>   | Fit/Function <input type="checkbox"/>          | Misread <input type="checkbox"/>              |  |  |
| Substation <input type="checkbox"/>         | Process Improvement <input type="checkbox"/>   | Marks/Chatter <input type="checkbox"/>          | Drill Holes <input type="checkbox"/>                       | Misaligned/off center <input type="checkbox"/> | Turning Sequence <input type="checkbox"/>     |  |  |
| Past Expiry Date <input type="checkbox"/>   | Manufacturing Process <input type="checkbox"/> | <b>OTHER :</b> _____                            |                                                            |                                                |                                               |  |  |
| Misidentified <input type="checkbox"/>      | Past Due <input type="checkbox"/>              |                                                 |                                                            |                                                |                                               |  |  |

# Picklist Print

Wednesday, May 18, 2016 9:08:44 AM

Work Order ID: 146412

**\*146412\***

Parent Item: D3914-7

**\*D3914-7\***

Parent Item Name: Rib

Start Date: 6/20/2016

Required Date: 6/21/2016

Start Qty: 4.00

Required Qty: 4.00

Comments: IPP Rev:A new issue DD 10.03.19 verified by:EC IPP Rev:B as  
per dwg revB DD 10.08.18 verified by:EC IPP Rev:C 11.01.18 chg  
qc5 to 6 DD verf:EC

| Component Item ID/<br>Item Name | Replacement<br>Item ID | Mfg/<br>Purch | Bin<br>Item | Primary<br>Location | Last<br>Location | Route<br>Seq ID | Unit of<br>Measure | Qty on<br>Hand | Qty per Kit | Total<br>Qty | Qty<br>Issued | Date<br>Issued | Status |
|---------------------------------|------------------------|---------------|-------------|---------------------|------------------|-----------------|--------------------|----------------|-------------|--------------|---------------|----------------|--------|
|---------------------------------|------------------------|---------------|-------------|---------------------|------------------|-----------------|--------------------|----------------|-------------|--------------|---------------|----------------|--------|

M304TS0.500W.049

Purchased

No

100

f

1,249.314

7.875

33.15789

**\*M304TS0 500W 049\***

Square Tubing

M134486\*\*

37 16-06-02  
GP

Location

Loc Qty

Loc Code

WA004

1249.31421

M134104

40.31421

M134486

650

M134618

559

GP

DQA: \_\_\_\_\_ Date: \_\_\_\_\_




## WORK ORDER NON-CONFORMANCE / UPDATE

QA Closed: \_\_\_\_\_ Date: \_\_\_\_\_

Work Order update only ☐

|   |  |   |  |   |  |  |   |  |  |
|---|--|---|--|---|--|--|---|--|--|
| Work Order: _____<br><br>Part No. _____<br><br>NCR No. _____   |  | <b>DISPOSITION</b><br><br>Rework <input type="checkbox"/><br>Scrap <input type="checkbox"/><br>Use-as-is <input type="checkbox"/><br>Suspected Unapproved <input type="checkbox"/>   |  | <b>AGAINST DEPARTMENT/PROCESS</b><br><br><div style="display: flex; justify-content: space-between;"> <div>           Skid-tube <input type="checkbox"/><br/>           Machining <input type="checkbox"/><br/>           Thermoforming <input type="checkbox"/><br/>           Large Fab <input type="checkbox"/> </div> <div>           Cross tube <input type="checkbox"/><br/>           Small Fab <input type="checkbox"/><br/>           Finishing <input type="checkbox"/><br/>           Composite <input type="checkbox"/> </div> <div>           Water Jet <input type="checkbox"/><br/>           Prod. Eng. Coord. <input type="checkbox"/><br/>           Rec/Store/Packaging <input type="checkbox"/><br/>           Supplier <input type="checkbox"/> </div> <div>           Engineering <input type="checkbox"/><br/>           Quality <input type="checkbox"/><br/>           Other <input type="checkbox"/> </div> </div> |  |  |   |  |  |
| Date :   |  | Step #:   |  | QTY Effective :   |  |  | MRB (QSI042) Approval<br><br><br>Completed By<br><br><br>Lead hand / Supervisor<br>Approval Verification<br><br><br>QC / QA Coordinator<br>Approval |  |  |
| Description Work Order Deviation   |  |   |  | Disposition   |  |  |   |  |  |
|   |  |   |  |   |  |  |   |  |  |
|   |  |   |  |   |  |  |   |  |  |
| <b>Root Cause</b><br><div style="display: flex; justify-content: space-between;"> <div>           Environment <input type="checkbox"/><br/>           Design <input type="checkbox"/><br/>           Doc/Data <input type="checkbox"/><br/>           Equip/Tooling <input type="checkbox"/><br/>           Handling/Pre <input type="checkbox"/><br/>           Material <input type="checkbox"/><br/>           Internal Transport <input type="checkbox"/><br/>           Tribal Knowledge <input type="checkbox"/><br/>           LOA <input type="checkbox"/><br/>           Substation <input type="checkbox"/><br/>           Past Expiry Date <input type="checkbox"/><br/>           Misidentified <input type="checkbox"/> </div> <div>           No Re-verification <input type="checkbox"/><br/>           Operator <input type="checkbox"/><br/>           Offset/Setup <input type="checkbox"/><br/>           Supplier <input type="checkbox"/><br/>           Training <input type="checkbox"/><br/>           Use for Testing <input type="checkbox"/><br/>           Poor Information <input type="checkbox"/><br/>           Rushing <input type="checkbox"/><br/>           Product Improvement <input type="checkbox"/><br/>           Process Improvement <input type="checkbox"/><br/>           Manufacturing Process <input type="checkbox"/><br/>           Past Due <input type="checkbox"/> </div> </div> |  | <b>FAULT CATEGORY</b><br><div style="display: flex; justify-content: space-between;"> <div>           Pressure/Forced <input type="checkbox"/><br/>           Bending <input type="checkbox"/><br/>           Centre Not Concentric <input type="checkbox"/><br/>           Cracks <input type="checkbox"/><br/>           Crimp/Kink/Ripple/Wave <input type="checkbox"/><br/>           Cuffs <input type="checkbox"/><br/>           Crushing <input type="checkbox"/><br/>           Heat Treat <input type="checkbox"/><br/>           Wave/Twist in Tube <input type="checkbox"/><br/>           Marks/Chatter <input type="checkbox"/> </div> <div>           Temperature/Cure <input type="checkbox"/><br/>           Set-up <input type="checkbox"/><br/>           BOM/Route <input type="checkbox"/><br/>           Broken/Damage/Defect <input type="checkbox"/><br/>           Inspection Incomplete/Unqualified <input type="checkbox"/><br/>           Contamination <input type="checkbox"/><br/>           Countersink <input type="checkbox"/><br/>           Cut Too Short <input type="checkbox"/><br/>           Instructions Incomplete/Unclear <input type="checkbox"/><br/>           Drill Holes <input type="checkbox"/> </div> <div>           Power Loss/Surge <input type="checkbox"/><br/>           Folio/Program <input type="checkbox"/><br/>           Grain <input type="checkbox"/><br/>           Weld <input type="checkbox"/><br/>           Wrong Stock Pulled <input type="checkbox"/><br/>           Out of Sequence <input type="checkbox"/><br/>           Off-set <input type="checkbox"/><br/>           Mislabeled <input type="checkbox"/><br/>           Fit/Function <input type="checkbox"/><br/>           Misaligned/off center <input type="checkbox"/> </div> <div>           Positioned Wrong <input type="checkbox"/><br/>           Outside Dimensions <input type="checkbox"/><br/>           Over/Under tolerance <input type="checkbox"/><br/>           Part Incorrect <input type="checkbox"/><br/>           Part Lost/Missing <input type="checkbox"/><br/>           Part Moved <input type="checkbox"/><br/>           Drawing <input type="checkbox"/><br/>           Finish <input type="checkbox"/><br/>           Misread <input type="checkbox"/><br/>           Turning Sequence <input type="checkbox"/> </div> </div> |  |   |  |  |   |  |  |
|   |  | OTHER : <input type="checkbox"/>   |  |   |  |  |   |  |  |


| ITEM | QTY | P/N       | DESCRIPTION                |
|------|-----|-----------|----------------------------|
|      | X   | D3914-041 | LONG BASKET LID ASSY (350) |
| 1    | 1   | D3914-101 | TUBULAR ASSY, LONG LID     |
| 2    | 2   | D2581     | MOUNTING BRACKET           |
| 3    | 1   | D2728-3   | DART LOGO LABEL            |
| 4    | 3   | D4016-3   | HINGE HALF, LID            |
| 5    | 1   | D4020-5   | LID MESH, 350 LONG BASKET  |
| 6    | 1   | D4021-3   | DATA PLATE                 |

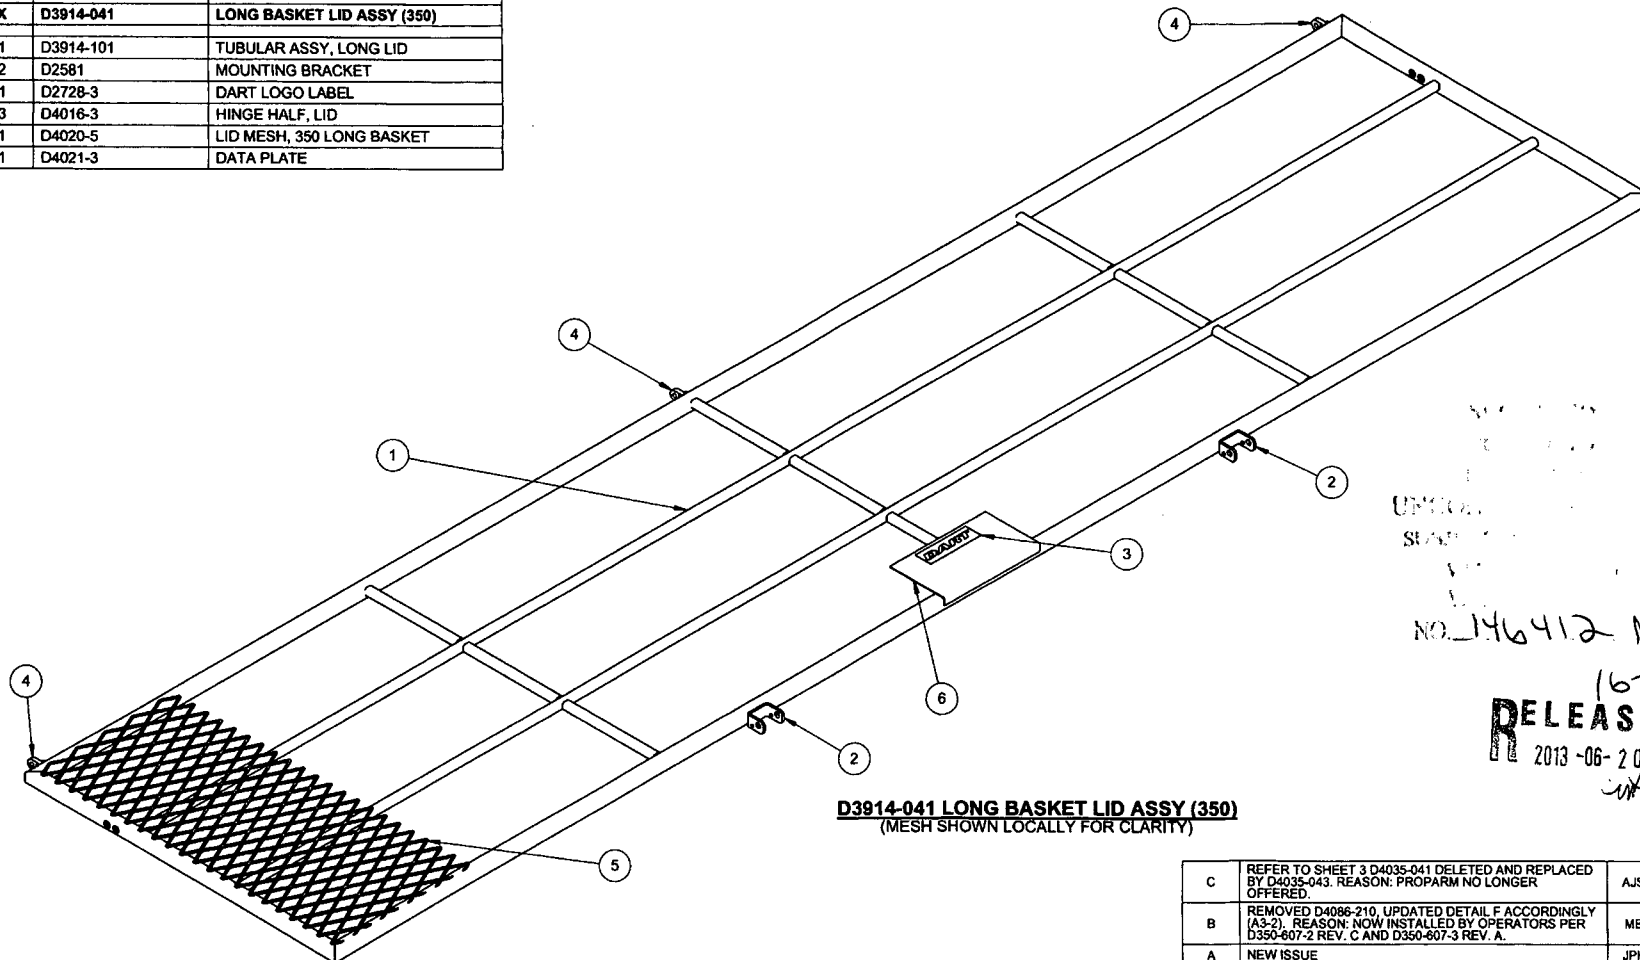






**D3914-041 LONG BASKET LID ASSY (350)**  
(MESH SHOWN LOCALLY FOR CLARITY)

| C          | REFER TO SHEET 3 D4035-041 DELETED AND REPLACED BY D4035-043. REASON: PROPARM NO LONGER OFFERED.                                        | AJS   | 13.03.13     |
|------------|---|---|--------------|
| B          | REMOVED D4086-210, UPDATED DETAIL F ACCORDINGLY (A3-2). REASON: NOW INSTALLED BY OPERATORS PER D350-607-2 REV. C AND D350-607-3 REV. A. | MB   | 10.08.05     |
| A          | NEW ISSUE   | JPH   | 10.03.16     |
| REV.       | DESCRIPTION   | BY   | DATE         |
| DESIGN     | AJS   | <b>DART AEROSPACE LTD</b><br>HAWKESBURY, ONTARIO, CANADA   |              |
| DRAWN      | AJS   |   |              |
| CHECKED    | A.P.   | DRAWING NO.   | REV. C       |
| MFG. APPR. | SS   | D3914   | SHEET 1 OF 4 |
| APPROVED   | 142   | TITLE   | SCALE        |
| DE APPR.   | 14   | LONG BASKET LID ASSY (350)   | NTS          |
| DATE       | 13.03.13   | COPYRIGHT © 2010 BY DART AEROSPACE LTD<br>THIS DOCUMENT IS PRIVATE AND CONFIDENTIAL AND IS SUPPLIED ON THE EXPRESS CONDITION THAT IT IS NOT TO BE USED FOR ANY PURPOSE OR COPIED OR COMMUNICATED TO ANY OTHER PERSON WITHOUT WRITTEN PERMISSION FROM DART AEROSPACE LTD. |              |

UNCLAS  
SECRET  
NO. 146412 MJS  
16-05-18  
**RELEASED**  
2013-06-20  
CWD

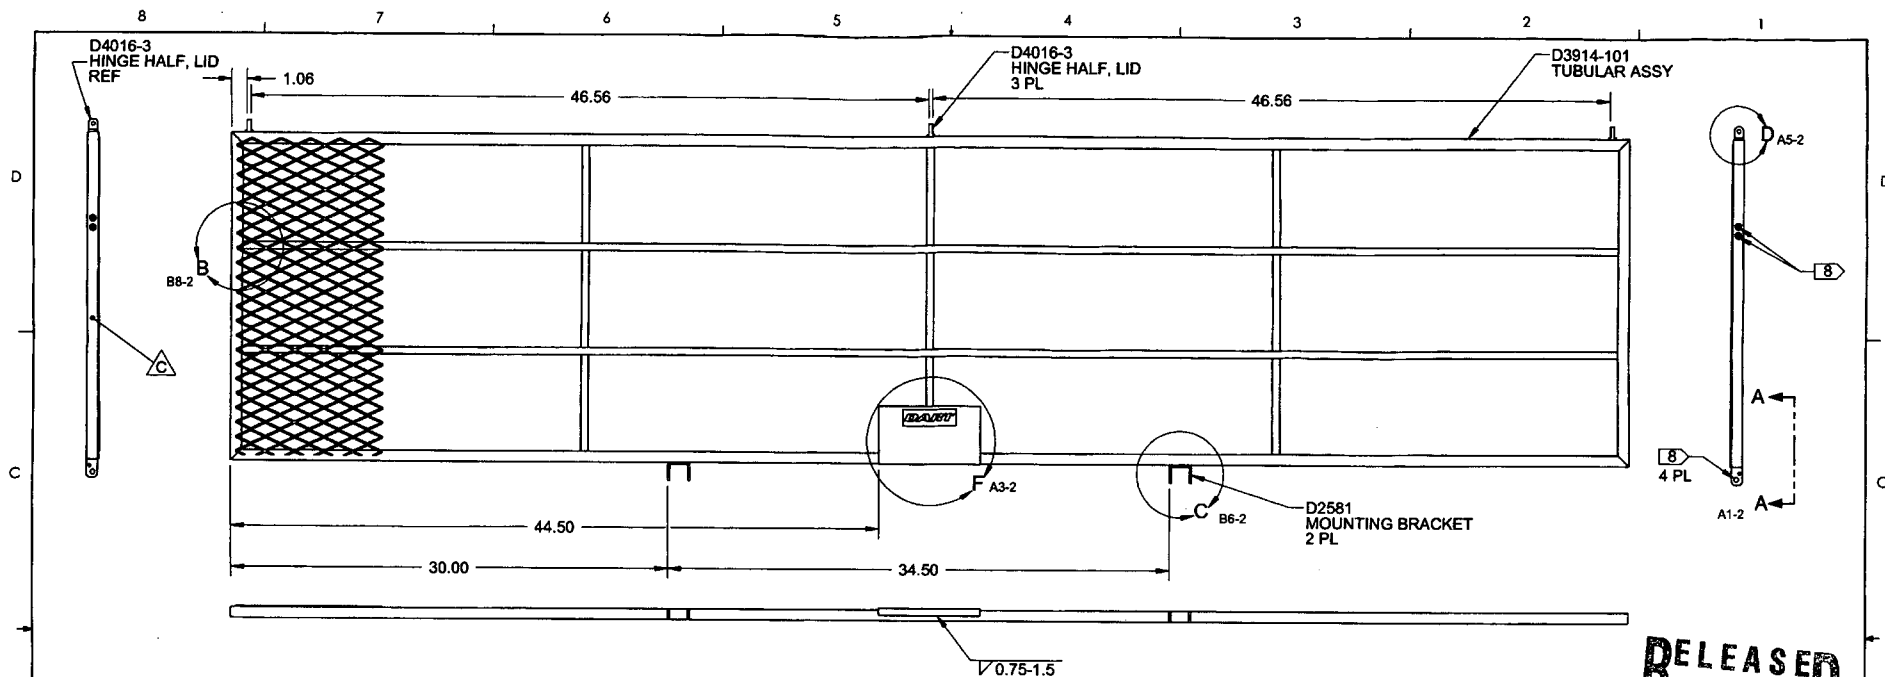

**D3914-041 LONG BASKET LID ASSY (350)**  
(MESH SHOWN LOCALLY FOR CLARITY)

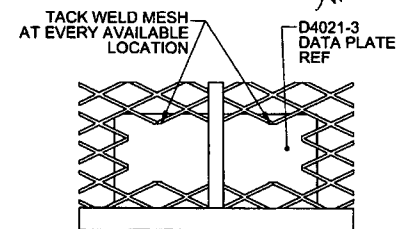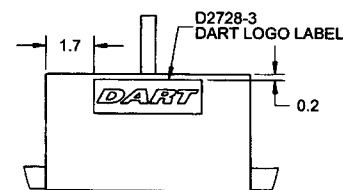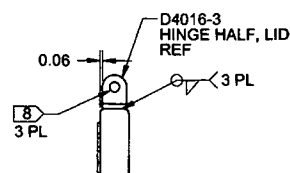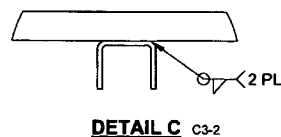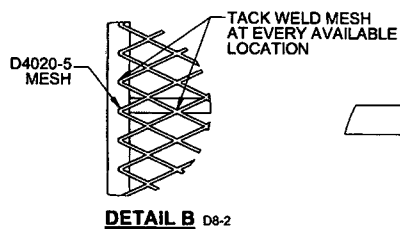

**NOTES:**

- 1) MATERIAL: N/A
- 2) FINISH: POWDER COAT BLACK SANDEX (4.3.5.7) PER DART QSI 005 4.3  
APPLY BLACK ANTI-SKID PAINT TO OUTSIDE SURFACE OF MESH PER DART QSI 005 4.4
- 3) TOLERANCES: PER DART QSI 018 UNLESS OTHERWISE NOTED
- 4) UNITS: INCHES UNLESS OTHERWISE NOTED
- 5) BREAK SHARP EDGES: N/A
- 6) IDENTIFICATION: N/A
- 7) WEIGHT: 22.35 lbs APPROX
- 8) MASK HOLES PRIOR TO FINISHING
- 9) WELD PER DART QSI 004

|   |                 |                                        |              |
|---|-----------------|----------------------------------------|--------------|
| DESIGN   | AJS             | <b>DART AEROSPACE LTD</b>              |              |
| DRAWN   | AJS             | HAWKESBURY, ONTARIO, CANADA            |              |
| CHECKED   | <i>AJS</i>      | DRAWING NO.                            | REV. C       |
| MFG. APPR.   | <i>AS</i>       | <b>D3914</b>                           | SHEET 2 OF 4 |
| APPROVED   | <i>AS</i>       | TITLE                                  | SCALE        |
| DE APPR.   | <i>AS</i>       | <b>LONG BASKET LID ASSY (350)</b>      | NTS          |
| DATE   | <b>13.03.13</b> | COPYRIGHT © 2010 BY DART AEROSPACE LTD |              |
| THIS DOCUMENT IS PRIVATE AND CONFIDENTIAL AND IS SUPPLIED ON THE EXPRESS CONDITION THAT IT IS NOT TO BE USED FOR ANY PURPOSE OR COPIED OR COMMUNICATED TO ANY OTHER PERSON WITHOUT WRITTEN PERMISSION FROM DART AEROSPACE LTD. |                 |                                        |              |


**RELEASED**  
2013-06-20



| ITEM | QTY<br>101 | P/N       | DESCRIPTION                  |
|------|------------|-----------|------------------------------|
|      | X          | D3914-101 | TUBULAR ASSY, LONG LID (350) |
| 1    | 2          | D3914-1   | RIB                          |
| 2    | 2          | D3914-7   | RIB                          |
| 3    | 9          | D4018-5   | RIB                          |
| 4    | 2          | D4035-043 | BASKET LID RIB ASSY, AFT     |



SECTION E-E C5-3

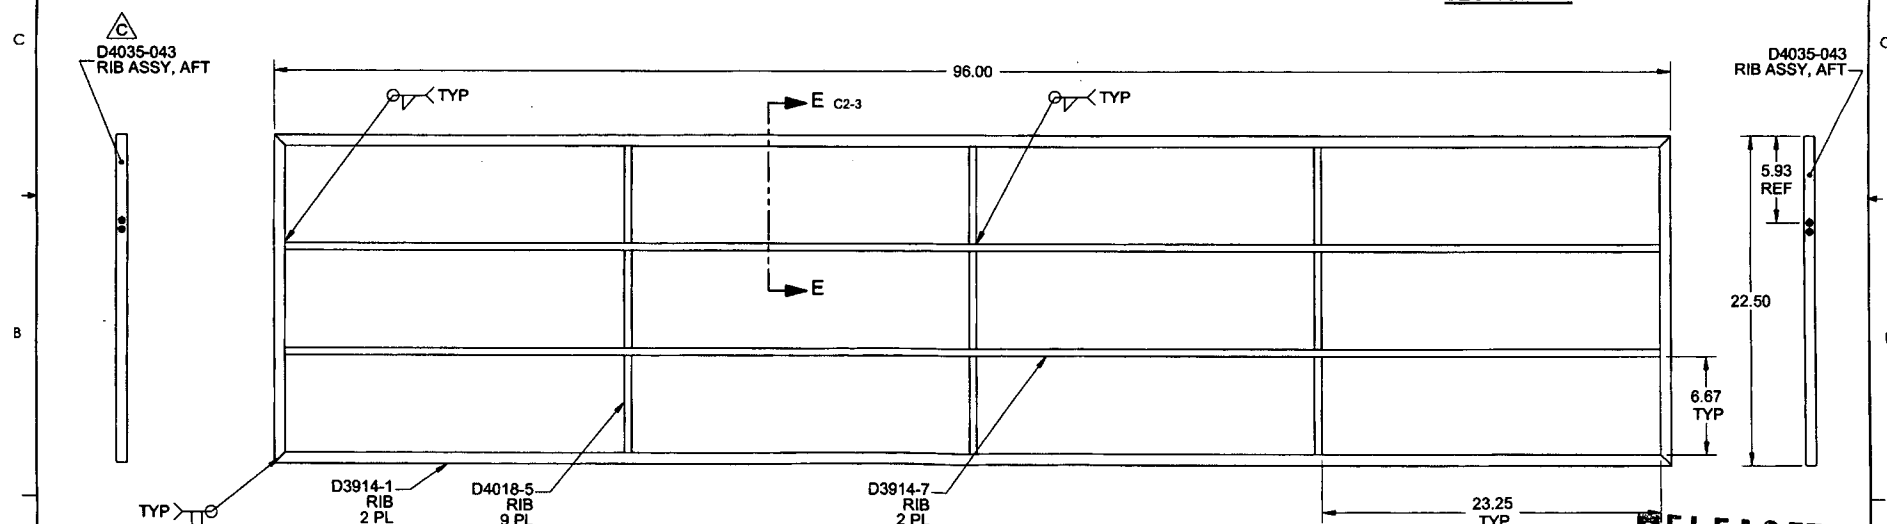


**RELEASED**  
2013-06-20

8 D3914-101 TUBULAR ASSY, LONG LID

NOTES:

- 1) MATERIAL: N/A
- 2) FINISH: NONE
- 3) TOLERANCES: PER DART QSI 018 UNLESS OTHERWISE NOTED
- 4) UNITS: INCHES UNLESS OTHERWISE NOTED
- 5) BREAK SHARP EDGES: N/A
- 6) IDENTIFICATION: N/A
- 7) WEIGHT: 14.10 lbs
- 8) TOLERANCE FOR XX.XX DIMENSIONS  $\pm 0.06$  FOR D3914-101
- 9) WELD PER DART QSI 004

|            |          |   |              |
|------------|----------|---|--------------|
| DESIGN     | AJS      | <b>DART AEROSPACE LTD</b><br>HAWKESBURY, ONTARIO, CANADA   |              |
| DRAWN      | AJS      |   |              |
| CHECKED    | AJS      | DRAWING NO.<br><b>D3914</b>   | REV. C       |
| MFG. APPR. |          |   | SHEET 3 OF 4 |
| APPROVED   |          | TITLE<br><b>LONG BASKET LID ASSY (350)</b>   | SCALE<br>NTS |
| DE APPR.   |          | COPYRIGHT © 2010 BY DART AEROSPACE LTD   |              |
| DATE       | 13.03.13 | THIS DOCUMENT IS PRIVATE AND CONFIDENTIAL AND IS SUPPLIED ON THE EXPRESS CONDITION THAT IT IS NOT TO BE USED FOR ANY PURPOSE OR COMMUNICATED TO ANY OTHER PERSON WITHOUT WRITTEN PERMISSION FROM DART AEROSPACE LTD. |              |

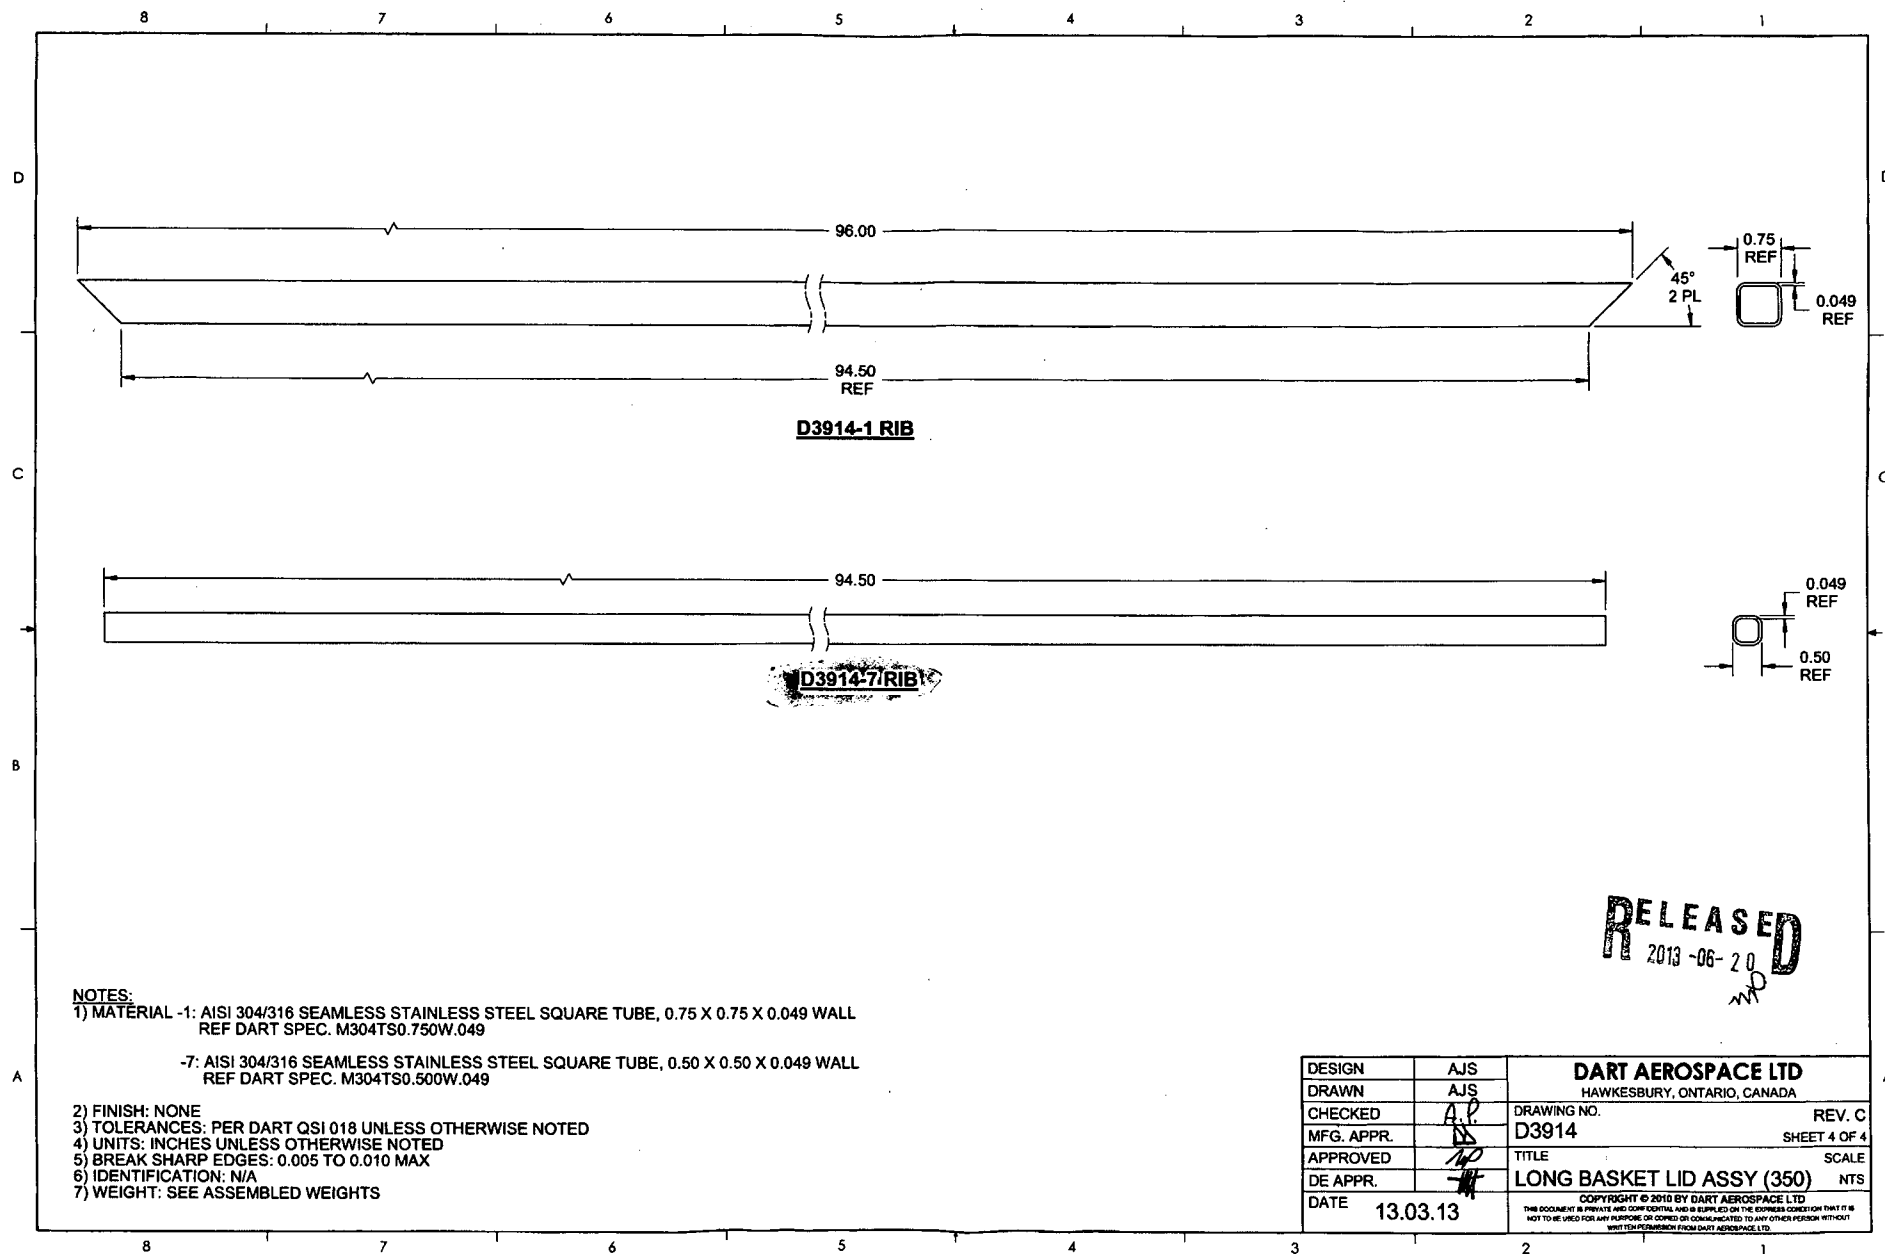

RELEASED  
2013-06-20  
MD

NOTES:

1) MATERIAL -1: AISI 304/316 SEAMLESS STAINLESS STEEL SQUARE TUBE, 0.75 X 0.75 X 0.049 WALL  
REF DART SPEC. M304TS0.750W.049

-7: AISI 304/316 SEAMLESS STAINLESS STEEL SQUARE TUBE, 0.50 X 0.50 X 0.049 WALL  
REF DART SPEC. M304TS0.500W.049

- 2) FINISH: NONE
- 3) TOLERANCES: PER DART QSI 018 UNLESS OTHERWISE NOTED
- 4) UNITS: INCHES UNLESS OTHERWISE NOTED
- 5) BREAK SHARP EDGES: 0.005 TO 0.010 MAX
- 6) IDENTIFICATION: N/A
- 7) WEIGHT: SEE ASSEMBLED WEIGHTS

|   |          |                                        |              |
|---|----------|----------------------------------------|--------------|
| DESIGN   | AJS      | DART AEROSPACE LTD                     |              |
| DRAWN   | AJS      | HAWKESBURY, ONTARIO, CANADA            |              |
| CHECKED   | A.P.     | DRAWING NO.                            | REV. C       |
| MFG. APPR.   | SS       | D3914                                  | SHEET 4 OF 4 |
| APPROVED   | AP       | TITLE                                  | SCALE        |
| DE APPR.   | TH       | LONG BASKET LID ASSY (350)             | NTS          |
| DATE   | 13.03.13 | COPYRIGHT © 2010 BY DART AEROSPACE LTD |              |
| THIS DOCUMENT IS PRIVATE AND CONFIDENTIAL AND IS SUPPLIED ON THE EXPRESS UNDERSTANDING THAT IT IS NOT TO BE USED FOR ANY PURPOSE OR COPIED OR COMMUNICATED TO ANY OTHER PERSON WITHOUT WRITTEN PERMISSION FROM DART AEROSPACE LTD. |          |                                        |              |